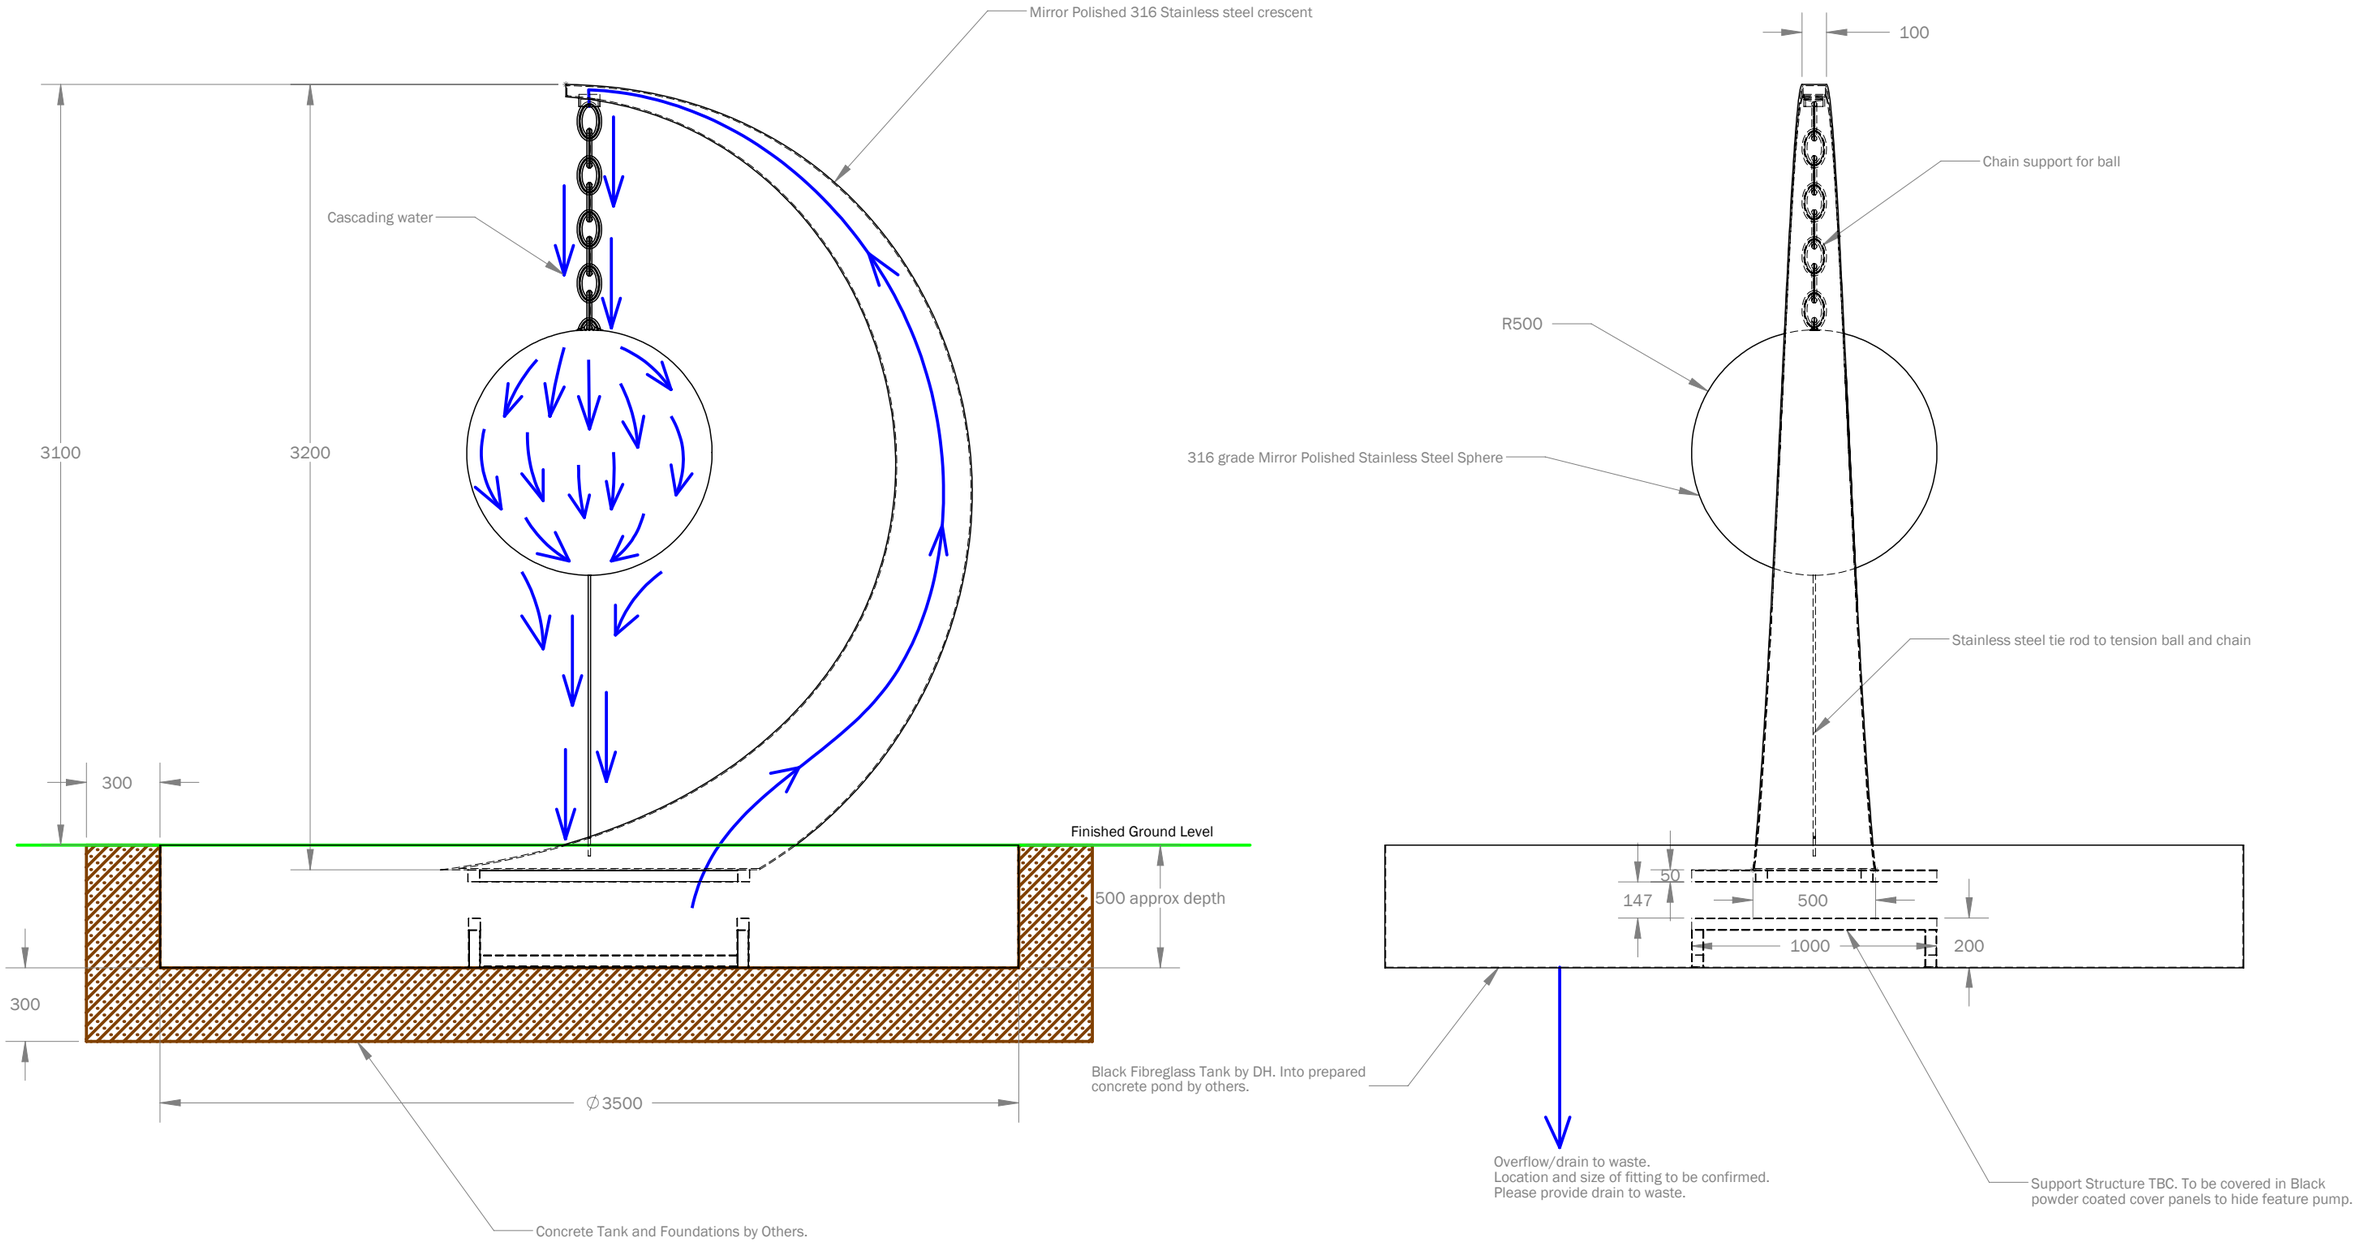

DAVIDHARBER sundials • sculptures • water features	DAVID HARBER LTD BLEWBURTON BARNS, HAGBOURNE ROAD ASTON UPTHORPE, OXFORDSHIRE OX11 9EE © COPYRIGHT TEL: 01235 859 300	ALL DIMS. IN MM	3RD ANGLE	QTY: 1	MATERIAL: 316 MP SS	DRAWING NAME: Ball And Chain	NOTES:
		DRAWN: J. HULL	SCALE: 1:25	PAPER SIZE: A3	DATE: 22/06/2010	DRAWING No: DH-PHJ-BC-01 REV: A	